

# Work Order ID 146383

Wednesday, May 18, 2016 8:50:39 AM

**\*146383\***

Page 1

Item ID: D2512-3

Accept

**\*N900040100\***

Setup Start **\*NS1\***

Revision ID:

Item Name: Rib

Stop **\*NS2\***

Start Date: 5/17/2016 Start Qty: 2.00

Required Date: 5/20/2016 Req'd Qty: 2.00

Cust Item ID:

Customer:

Reference:

Approvals: Process Plan: MLS Date: MAY 18 2016 Tooling: \_\_\_\_\_ Date: \_\_\_\_\_

QC: \_\_\_\_\_ Date: \_\_\_\_\_ SPC (Y/N): \_\_\_\_\_ Date: \_\_\_\_\_

Run Start **\*NR1\***

Stop **\*NR2\***

| Sequence ID/<br>Work Center ID | Operation<br>Description | Set Up/<br>Run Hours | Tool ID | Tool # | Plan<br>Code | Accept<br>Qty | Reject<br>Qty | Reject<br>Number | Insp.<br>Stamp |
|--------------------------------|--------------------------|----------------------|---------|--------|--------------|---------------|---------------|------------------|----------------|
| Draw Nbr                       | Revision Nbr             |                      |         |        |              |               |               |                  |                |
| D2512                          | G                        |                      |         |        |              |               |               |                  |                |

100  
**\*100\***  
Large Fab  
Large Fab  
Large Fab

Operation Description: Large Fab

Memo:  
1- Cut as per dwg D2512  
2- Deburr and remove identification markings on tube

Set Up/Run Hours: 0.00  
0.44

2 16-07-07

110  
**\*110\***  
QC  
Quality Control

Operation Description: QC6- Inspect dimensions to drawing

Memo:

Set Up/Run Hours: 0.00  
0.00

2 JUL 07 2016

120  
**\*120\***  
Packaging  
Packaging

Operation Description: Identify as per dwg & Stock Location: WA4

Memo:  
LOCATION WA004

Set Up/Run Hours: 0.00  
0.02

2 JUL 07 2016

DAS  
24  
9-89

DAS  
24  
9-89

DQA: \_\_\_\_\_ Date: \_\_\_\_\_



## WORK ORDER NON-CONFORMANCE / UPDATE

QA Closed: \_\_\_\_\_ Date: \_\_\_\_\_

Work Order update only ☐

|   |  |   |  |   |  |  |   |  |  |
|---|--|---|--|---|--|--|---|--|--|
| Work Order: _____<br><br>Part No. _____<br><br>NCR No. _____   |  | <b>DISPOSITION</b><br><br>Rework <input type="checkbox"/><br>Scrap <input type="checkbox"/><br>Use-as-is <input type="checkbox"/><br>Suspected Unapproved <input type="checkbox"/>   |  | <b>AGAINST DEPARTMENT/PROCESS</b><br><br><div style="display: flex; justify-content: space-between;"> <div>             Skid-tube <input type="checkbox"/><br/>             Machining <input type="checkbox"/><br/>             Thermoforming <input type="checkbox"/><br/>             Large Fab <input type="checkbox"/> </div> <div>             Cross tube <input type="checkbox"/><br/>             Small Fab <input type="checkbox"/><br/>             Finishing <input type="checkbox"/><br/>             Composite <input type="checkbox"/> </div> <div>             Water Jet <input type="checkbox"/><br/>             Prod. Eng. Coord. <input type="checkbox"/><br/>             Rec/Store/Packaging <input type="checkbox"/><br/>             Supplier <input type="checkbox"/> </div> <div>             Engineering <input type="checkbox"/><br/>             Quality <input type="checkbox"/><br/>             Other <input type="checkbox"/> </div> </div> |  |  |   |  |  |
| Date :   |  | Step #:   |  | QTY Effective :   |  |  | <b>MRB (QSI042) Approval</b><br><br><div style="border: 1px solid black; height: 150px; margin: 5px;"></div> <b>Completed By</b><br><br><div style="border: 1px solid black; height: 100px; margin: 5px;"></div> <b>Lead hand / Supervisor Approval Verification</b><br><br><div style="border: 1px solid black; height: 100px; margin: 5px;"></div> <b>QC / QA Coordinator Approval</b> |  |  |
| <b>Description Work Order Deviation</b>   |  |   |  | <b>Disposition</b>   |  |  |   |  |  |
|   |  |   |  |   |  |  |   |  |  |
|   |  |   |  |   |  |  |   |  |  |
| <b>Root Cause</b><br><div style="display: flex; justify-content: space-between;"> <div>             Environment <input type="checkbox"/><br/>             Design <input type="checkbox"/><br/>             Doc/Data <input type="checkbox"/><br/>             Equip/Tooling <input type="checkbox"/><br/>             Handling/Pre <input type="checkbox"/><br/>             Material <input type="checkbox"/><br/>             Internal Transport <input type="checkbox"/><br/>             Tribal Knowledge <input type="checkbox"/><br/>             LOA <input type="checkbox"/><br/>             Substation <input type="checkbox"/><br/>             Past Expiry Date <input type="checkbox"/><br/>             Misidentified <input type="checkbox"/> </div> <div>             No Re-verification <input type="checkbox"/><br/>             Operator <input type="checkbox"/><br/>             Offset/Setup <input type="checkbox"/><br/>             Supplier <input type="checkbox"/><br/>             Training <input type="checkbox"/><br/>             Use for Testing <input type="checkbox"/><br/>             Poor Information <input type="checkbox"/><br/>             Rushing <input type="checkbox"/><br/>             Product Improvement <input type="checkbox"/><br/>             Process Improvement <input type="checkbox"/><br/>             Manufacturing Process <input type="checkbox"/><br/>             Past Due <input type="checkbox"/> </div> </div> |  | <b>FAULT CATEGORY</b><br><div style="display: flex; justify-content: space-between;"> <div>             Pressure/Forced <input type="checkbox"/><br/>             Bending <input type="checkbox"/><br/>             Centre Not Concentric <input type="checkbox"/><br/>             Cracks <input type="checkbox"/><br/>             Crimp/Kink/Ripple/Wave <input type="checkbox"/><br/>             Cuffs <input type="checkbox"/><br/>             Crushing <input type="checkbox"/><br/>             Heat Treat <input type="checkbox"/><br/>             Wave/Twist in Tube <input type="checkbox"/><br/>             Marks/Chatter <input type="checkbox"/> </div> <div>             Temperature/Cure <input type="checkbox"/><br/>             Set-up <input type="checkbox"/><br/>             BOM/Route <input type="checkbox"/><br/>             Broken/Damage/Defect <input type="checkbox"/><br/>             Inspection Incomplete/Unqualified <input type="checkbox"/><br/>             Contamination <input type="checkbox"/><br/>             Countersink <input type="checkbox"/><br/>             Cut Too Short <input type="checkbox"/><br/>             Instructions Incomplete/Unclear <input type="checkbox"/><br/>             Drill Holes <input type="checkbox"/> </div> <div>             Power Loss/Surge <input type="checkbox"/><br/>             Folio/Program <input type="checkbox"/><br/>             Grain <input type="checkbox"/><br/>             Weld <input type="checkbox"/><br/>             Wrong Stock Pulled <input type="checkbox"/><br/>             Out of Sequence <input type="checkbox"/><br/>             Off-set <input type="checkbox"/><br/>             Misabeled <input type="checkbox"/><br/>             Fit/Function <input type="checkbox"/><br/>             Misaligned/off center <input type="checkbox"/> </div> <div>             Positioned Wrong <input type="checkbox"/><br/>             Outside Dimensions <input type="checkbox"/><br/>             Over/Under tolerance <input type="checkbox"/><br/>             Part Incorrect <input type="checkbox"/><br/>             Part Lost/Missing <input type="checkbox"/><br/>             Part Moved <input type="checkbox"/><br/>             Drawing <input type="checkbox"/><br/>             Finish <input type="checkbox"/><br/>             Misread <input type="checkbox"/><br/>             Turning Sequence <input type="checkbox"/> </div> </div> |  |   |  |  |   |  |  |
|   |  | OTHER : <input type="checkbox"/>   |  |   |  |  |   |  |  |

**Work Order ID 146383**

Wednesday, May 18, 2016 8:50:39 AM

**\*146383\***

Page 2

Item ID: D2512-3

Accept

**\*N900040100\***

Setup Start

**\*NS1\***

Revision ID:

Stop

**\*NS2\***

Item Name: Rib

Start Date: 5/17/2016 Start Qty: 2.00

**\*2\***

Cust Item ID:

Required Date: 5/20/2016 Req'd Qty: 2.00

**\*2\***

Customer:

Reference:

Approvals:

Process Plan: \_\_\_\_\_

Date: \_\_\_\_\_

Tooling: \_\_\_\_\_

Date: \_\_\_\_\_

Run Start

**\*NR1\***

QC: \_\_\_\_\_

Date: \_\_\_\_\_

SPC (Y/N): \_\_\_\_\_

Date: \_\_\_\_\_

Stop

**\*NR2\***Sequence ID/  
Work Center IDOperation  
DescriptionSet Up/  
Run Hours

Tool ID

Tool #

Plan  
CodeAccept  
QtyReject  
QtyReject  
NumberInsp.  
Stamp

130

QC21- Final Inspection - Work Order Release

0.00


**\*130\***

QC

Memo

0.20

Quality Control

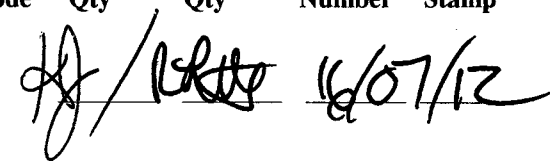DAS  
21  
9-89

JUL 11 2016

DQA: \_\_\_\_\_ Date: \_\_\_\_\_



## WORK ORDER NON-CONFORMANCE / UPDATE

QA Closed: \_\_\_\_\_ Date: \_\_\_\_\_

Work Order update only ☐

|                                                              |                                                |   |                                                            |   |                                               |  |   |  |  |
|--------------------------------------------------------------|------------------------------------------------|---|------------------------------------------------------------|---|-----------------------------------------------|--|---|--|--|
| Work Order: _____<br><br>Part No. _____<br><br>NCR No. _____ |                                                | <b>DISPOSITION</b><br><br>Rework <input type="checkbox"/><br>Scrap <input type="checkbox"/><br>Use-as-is <input type="checkbox"/><br>Suspected Unapproved <input type="checkbox"/> |                                                            | <b>AGAINST DEPARTMENT/PROCESS</b><br><br><div style="display: flex; justify-content: space-between;"> <div>             Skid-tube <input type="checkbox"/><br/>             Machining <input type="checkbox"/><br/>             Thermoforming <input type="checkbox"/><br/>             Large Fab <input type="checkbox"/> </div> <div>             Cross tube <input type="checkbox"/><br/>             Small Fab <input type="checkbox"/><br/>             Finishing <input type="checkbox"/><br/>             Composite <input type="checkbox"/> </div> <div>             Water Jet <input type="checkbox"/><br/>             Prod. Eng. Coord. <input type="checkbox"/><br/>             Rec/Store/Packaging <input type="checkbox"/><br/>             Supplier <input type="checkbox"/> </div> <div>             Engineering <input type="checkbox"/><br/>             Quality <input type="checkbox"/><br/>             Other <input type="checkbox"/> </div> </div> |                                               |  |   |  |  |
| Date :                                                       |                                                | Step #:   |                                                            | QTY Effective :   |                                               |  | <b>MRB (QSI042) Approval</b><br><br><div style="border: 1px solid black; height: 150px; margin-top: 10px;"></div> |  |  |
| Description Work Order Deviation                             |                                                |   |                                                            | Disposition   |                                               |  |   |  |  |
|                                                              |                                                |   |                                                            |   |                                               |  |   |  |  |
|                                                              |                                                |   |                                                            |   |                                               |  |   |  |  |
|                                                              |                                                |   |                                                            |   |                                               |  | Completed By   |  |  |
|                                                              |                                                |   |                                                            |   |                                               |  | Lead hand / Supervisor<br>Approval Verification                                                                   |  |  |
|                                                              |                                                |   |                                                            |   |                                               |  | QC / QA Coordinator<br>Approval                                                                                   |  |  |
| Root Cause                                                   |                                                | FAULT CATEGORY   |                                                            |   |                                               |  |   |  |  |
| Environment <input type="checkbox"/>                         | No Re-verification <input type="checkbox"/>    | Pressure/Forced <input type="checkbox"/>   | Temperature/Cure <input type="checkbox"/>                  | Power Loss/Surge <input type="checkbox"/>   | Positioned Wrong <input type="checkbox"/>     |  |   |  |  |
| Design <input type="checkbox"/>                              | Operator <input type="checkbox"/>              | Bending <input type="checkbox"/>   | Set-up <input type="checkbox"/>                            | Folio/Program <input type="checkbox"/>   | Outside Dimensions <input type="checkbox"/>   |  |   |  |  |
| Doc/Data <input type="checkbox"/>                            | Offset/Setup <input type="checkbox"/>          | Centre Not Concentric <input type="checkbox"/>   | BOM/Route <input type="checkbox"/>                         | Grain <input type="checkbox"/>   | Over/Under tolerance <input type="checkbox"/> |  |   |  |  |
| Equip/Tooling <input type="checkbox"/>                       | Supplier <input type="checkbox"/>              | Cracks <input type="checkbox"/>   | Broken/Damage/Defect <input type="checkbox"/>              | Weld <input type="checkbox"/>   | Part Incorrect <input type="checkbox"/>       |  |   |  |  |
| Handling/Pre <input type="checkbox"/>                        | Training <input type="checkbox"/>              | Crimp/Kink/Ripple/Wave <input type="checkbox"/>   | Inspection Incomplete/Unqualified <input type="checkbox"/> | Wrong Stock Pulled <input type="checkbox"/>   | Part Lost/Missing <input type="checkbox"/>    |  |   |  |  |
| Material <input type="checkbox"/>                            | Use for Testing <input type="checkbox"/>       | Cuffs <input type="checkbox"/>   | Contamination <input type="checkbox"/>                     | Out of Sequence <input type="checkbox"/>   | Part Moved <input type="checkbox"/>           |  |   |  |  |
| Internal Transport <input type="checkbox"/>                  | Poor Information <input type="checkbox"/>      | Crushing <input type="checkbox"/>   | Countersink <input type="checkbox"/>                       | Off-set <input type="checkbox"/>   | Drawing <input type="checkbox"/>              |  |   |  |  |
| Tribal Knowledge <input type="checkbox"/>                    | Rushing <input type="checkbox"/>               | Heat Treat <input type="checkbox"/>   | Cut Too Short <input type="checkbox"/>                     | Mislabeled <input type="checkbox"/>   | Finish <input type="checkbox"/>               |  |   |  |  |
| LOA <input type="checkbox"/>                                 | Product Improvement <input type="checkbox"/>   | Wave/Twist in Tube <input type="checkbox"/>   | Instructions Incomplete/Unclear <input type="checkbox"/>   | Fit/Function <input type="checkbox"/>   | Misread <input type="checkbox"/>              |  |   |  |  |
| Substation <input type="checkbox"/>                          | Process Improvement <input type="checkbox"/>   | Marks/Chatter <input type="checkbox"/>   | Drill Holes <input type="checkbox"/>                       | Misaligned/off center <input type="checkbox"/>   | Turning Sequence <input type="checkbox"/>     |  |   |  |  |
| Past Expiry Date <input type="checkbox"/>                    | Manufacturing Process <input type="checkbox"/> | OTHER : _____   |                                                            |   |                                               |  |   |  |  |
| Misidentified <input type="checkbox"/>                       | Past Due <input type="checkbox"/>              |   |                                                            |   |                                               |  |   |  |  |

# Picklist Print

Wednesday, May 18, 2016 8:50:39 AM

Page 1

Work Order ID: 146383

**\*146383\***

Parent Item: D2512-3

**\*D2512-3\***

Parent Item Name: Rib

Start Date: 5/17/2016

Required Date: 5/20/2016

Start Qty: 2.00

Required Qty: 2.00

Comments: IPP REV:A 12.07.27 AS PER DWG REV.F DD VERF:EC

| Component Item ID/<br>Item Name | Replacement<br>Item ID | Mfg/<br>Purch | Bin<br>Item | Primary<br>Location | Last<br>Location | Route<br>Seq ID | Unit of<br>Measure | Qty on<br>Hand | Qty per Kit | Total<br>Qty | Qty<br>Issued | Date<br>Issued | Status |
|---------------------------------|------------------------|---------------|-------------|---------------------|------------------|-----------------|--------------------|----------------|-------------|--------------|---------------|----------------|--------|
| M304TS0.750W.065                |                        | Purchased     |             |                     | No               | 100             | f                  | 1,416.787      | 7.942       | 16.72        |               |                |        |

**\*M304TS0 750W 065\***

304 SQ Tube .75x.75x.065W

**\*\***

17 16-07-07

Location

Loc Qty

Loc Code

WA004

1416.787362

m132270

35.88

m132924

4.177362

m133412

482

m133757

494.73

m134696

400

17

DQA: \_\_\_\_\_ Date: \_\_\_\_\_



## WORK ORDER NON-CONFORMANCE / UPDATE

QA Closed: \_\_\_\_\_ Date: \_\_\_\_\_

Work Order update only ☐




|   |  |   |  |   |  |  |                       |                                              |  |
|---|--|---|--|---|--|--|-----------------------|----------------------------------------------|--|
| Work Order: _____<br><br>Part No. _____<br><br>NCR No. _____   |  | <b>DISPOSITION</b><br><br>Rework <input type="checkbox"/><br>Scrap <input type="checkbox"/><br>Use-as-is <input type="checkbox"/><br>Suspected Unapproved <input type="checkbox"/> |  | <b>AGAINST DEPARTMENT/PROCESS</b><br><br><div style="display: flex; justify-content: space-between;"> <div>           Skid-tube <input type="checkbox"/><br/>           Machining <input type="checkbox"/><br/>           Thermoforming <input type="checkbox"/><br/>           Large Fab <input type="checkbox"/> </div> <div>           Cross tube <input type="checkbox"/><br/>           Small Fab <input type="checkbox"/><br/>           Finishing <input type="checkbox"/><br/>           Composite <input type="checkbox"/> </div> <div>           Water Jet <input type="checkbox"/><br/>           Prod. Eng. Coord. <input type="checkbox"/><br/>           Rec/Store/Packaging <input type="checkbox"/><br/>           Supplier <input type="checkbox"/> </div> <div>           Engineering <input type="checkbox"/><br/>           Quality <input type="checkbox"/><br/>           Other <input type="checkbox"/> </div> </div>   |  |  |                       |                                              |  |
| Date :   |  | Step #:   |  | QTY Effective :   |  |  | MRB (QSI042) Approval |                                              |  |
| Description Work Order Deviation   |  |   |  | Disposition   |  |  |                       | Completed By                                 |  |
|   |  |   |  |   |  |  |                       | Lead hand / Supervisor Approval Verification |  |
|   |  |   |  |   |  |  |                       | QC / QA Coordinator Approval                 |  |
|   |  |   |  |   |  |  |                       |                                              |  |
| Root Cause   |  |   |  | FAULT CATEGORY   |  |  |                       |                                              |  |
| <div style="display: flex;"> <div style="flex: 1;">           Environment <input type="checkbox"/><br/>           Design <input type="checkbox"/><br/>           Doc/Data <input type="checkbox"/><br/>           Equip/Tooling <input type="checkbox"/><br/>           Handling/Pre <input type="checkbox"/><br/>           Material <input type="checkbox"/><br/>           Internal Transport <input type="checkbox"/><br/>           Tribal Knowledge <input type="checkbox"/><br/>           LOA <input type="checkbox"/><br/>           Substation <input type="checkbox"/><br/>           Past Expiry Date <input type="checkbox"/><br/>           Misidentified <input type="checkbox"/> </div> <div style="flex: 1;">           No Re-verification <input type="checkbox"/><br/>           Operator <input type="checkbox"/><br/>           Offset/Setup <input type="checkbox"/><br/>           Supplier <input type="checkbox"/><br/>           Training <input type="checkbox"/><br/>           Use for Testing <input type="checkbox"/><br/>           Poor Information <input type="checkbox"/><br/>           Rushing <input type="checkbox"/><br/>           Product Improvement <input type="checkbox"/><br/>           Process Improvement <input type="checkbox"/><br/>           Manufacturing Process <input type="checkbox"/><br/>           Past Due <input type="checkbox"/> </div> </div> |  |   |  | <div style="display: flex;"> <div style="flex: 1;">           Pressure/Forced <input type="checkbox"/><br/>           Bending <input type="checkbox"/><br/>           Centre Not Concentric <input type="checkbox"/><br/>           Cracks <input type="checkbox"/><br/>           Crimp/Kink/Ripple/Wave <input type="checkbox"/><br/>           Cuffs <input type="checkbox"/><br/>           Crushing <input type="checkbox"/><br/>           Heat Treat <input type="checkbox"/><br/>           Wave/Twist in Tube <input type="checkbox"/><br/>           Marks/Chatter <input type="checkbox"/> </div> <div style="flex: 1;">           Temperature/Cure <input type="checkbox"/><br/>           Set-up <input type="checkbox"/><br/>           BOM/Route <input type="checkbox"/><br/>           Broken/Damage/Defect <input type="checkbox"/><br/>           Inspection Incomplete/Unqualified <input type="checkbox"/><br/>           Contamination <input type="checkbox"/><br/>           Countersink <input type="checkbox"/><br/>           Cut Too Short <input type="checkbox"/><br/>           Instructions Incomplete/Unclear <input type="checkbox"/><br/>           Drill Holes <input type="checkbox"/> </div> <div style="flex: 1;">           Power Loss/Surge <input type="checkbox"/><br/>           Folio/Program <input type="checkbox"/><br/>           Grain <input type="checkbox"/><br/>           Weld <input type="checkbox"/><br/>           Wrong Stock Pulled <input type="checkbox"/><br/>           Out of Sequence <input type="checkbox"/><br/>           Off-set <input type="checkbox"/><br/>           Misabeled <input type="checkbox"/><br/>           Fit/Function <input type="checkbox"/><br/>           Misaligned/off center <input type="checkbox"/> </div> <div style="flex: 1;">           Positioned Wrong <input type="checkbox"/><br/>           Outside Dimensions <input type="checkbox"/><br/>           Over/Under tolerance <input type="checkbox"/><br/>           Part Incorrect <input type="checkbox"/><br/>           Part Lost/Missing <input type="checkbox"/><br/>           Part Moved <input type="checkbox"/><br/>           Drawing <input type="checkbox"/><br/>           Finish <input type="checkbox"/><br/>           Misread <input type="checkbox"/><br/>           Turning Sequence <input type="checkbox"/> </div> </div> |  |  |                       |                                              |  |
|   |  |   |  | OTHER : <input type="checkbox"/>   |  |  |                       |                                              |  |

| QTY | PART NUMBER | DESCRIPTION                |
|-----|-------------|----------------------------|
| X   | D2512       | BASKET LID ASSEMBLY        |
| 2   | D2512-3     | RIB                        |
| 6   | D2512-5     | RIB                        |
| 3   | D2512-7     | RIB                        |
| 2   | D2232-1     | HINGE PLATE                |
| 4   | D2236       | RIB                        |
| 1   | D2506       | LABEL PLATE                |
| 2   | D2581       | MOUNTING BRACKET           |
| 2   | D3825-043   | RIB ASSY (BASKET END, LID) |
| 1   | D3832-13    | MESH (LID)                 |
| 2   | D3833-7     | MESH, LID END              |

△

SEE COPY  
RETURN TO  
ENGINEERING  
UNCONTROLLED COPY  
FOR INFORMATION  
ONLY  
146383 MJS  
1005-18

RELEASED  
2012-00-03

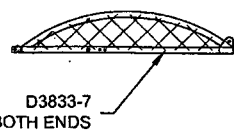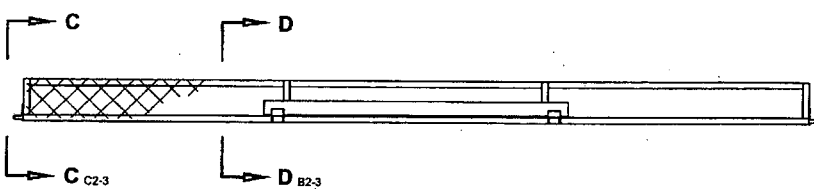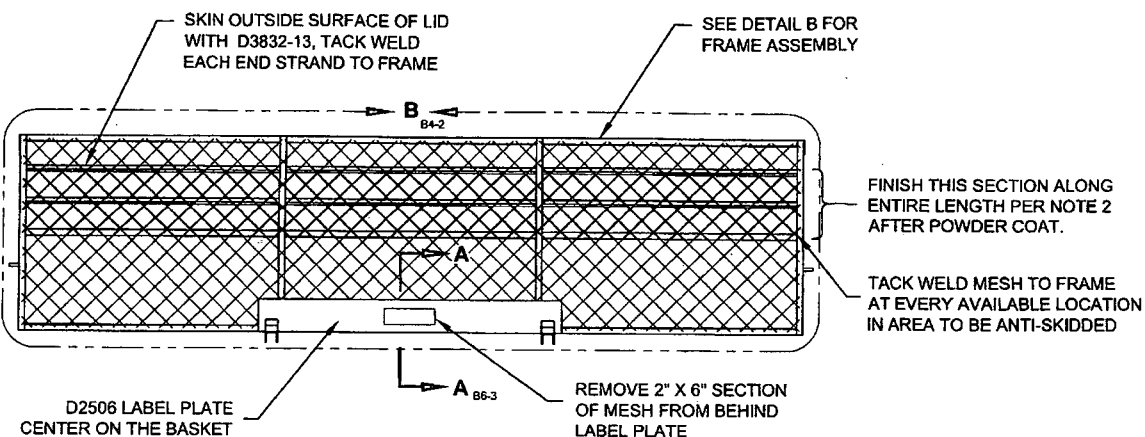


**D2512 BASKET LID ASSEMBLY NOTES:**



- 1) MATERIAL: N/A
- 2) FINISH: POWDER COAT ENTIRE ASSEMBLY WHITE (4.3.5.2) PER DART QSI 005 4.3  
AFTER POWDER COAT, SPRAY PAINT BLACK INSIDE SURFACE AND  
APPLY BLACK ANTI-SKID TO OUTSIDE SURFACES PER DART QSI 005 4.4
- 3) TOLERANCES: PER DART QSI 018 UNLESS OTHERWISE NOTED
- 4) UNITS: INCHES UNLESS OTHERWISE NOTED
- 5) BREAK SHARP EDGES: N/A
- 6) IDENTIFICATION: NONE
- 7) WEIGHT: N/A
- 8) WELD PER DART QSI 004

| G    | CORRECTED TYPO: D3825-043 WAS D3825-041 (ZN D3-1, B8-2, B1-2)   | MB  | 12.07.26 |
|------|---|-----|----------|
| F    | GENERAL REVISION: REFORMATED DWG; DELETED DETAIL E AND RELATED NOTES IN VIEW C-C. REASON: PAR10-50.   | MB  | 12.05.11 |
| E    | INCORPORATED D1 & D2. MATERIAL FOR -1, -3, -5, & -7 WAS 0.060 WALL. SHT 3 ZN C4 TOLERANCE REMOVED FROM 95.30 DIM. DRAWING TRANSFERRED TO "B" FORMAT AND UPDATED TO CURRENT STANDARDS. SHT 3 VIEWS INVERTED FOR CLARITY. SHT 2 MESH MATERIAL CALLOUT UPDATED. | AJS | 08.06.17 |
| D    | CHANGE HINGE   | CP  | 01.04.19 |
| C    | REMOVE DOUBLE SKIN SECTION, ADDED MEMBERS, INCORP DEO 9074   | DS  | 89.07.06 |
| B    | ADDED LATCH CHANNEL & LABEL PLATE   | BW  | 96.05.24 |
| A    | NEW ISSUE   | BW  | 95.11.21 |
| REV. | DESCRIPTION   | BY  | DATE     |

|            |          |   |              |
|------------|----------|---|--------------|
| DESIGN     | BW       | <b>DART AEROSPACE LTD</b><br>HAWKESBURY, ONTARIO, CANADA   |              |
| DRAWN      | ATS      |   |              |
| CHECKED    | ATS      | DRAWING NO.   | REV. G       |
| MFG. APPR. | ATS      | D2512   | SHEET 1 OF 4 |
| APPROVED   | ATS      | TITLE   | SCALE        |
| DE APPR.   | ATS      | BASKET LID ASSEMBLY (350/212)   | NTS          |
| DATE       | 12.07.26 | COPYRIGHT © 1995 BY DART AEROSPACE LTD<br>THIS DOCUMENT IS PRIVATE AND CONFIDENTIAL AND IS SUPPLIED ON THE EXPRESS CONDITION THAT IT IS NOT TO BE USED FOR ANY PURPOSE OR COPIED OR COMMUNICATED TO ANY OTHER PERSON WITHOUT WRITTEN PERMISSION FROM DART AEROSPACE LTD. |              |

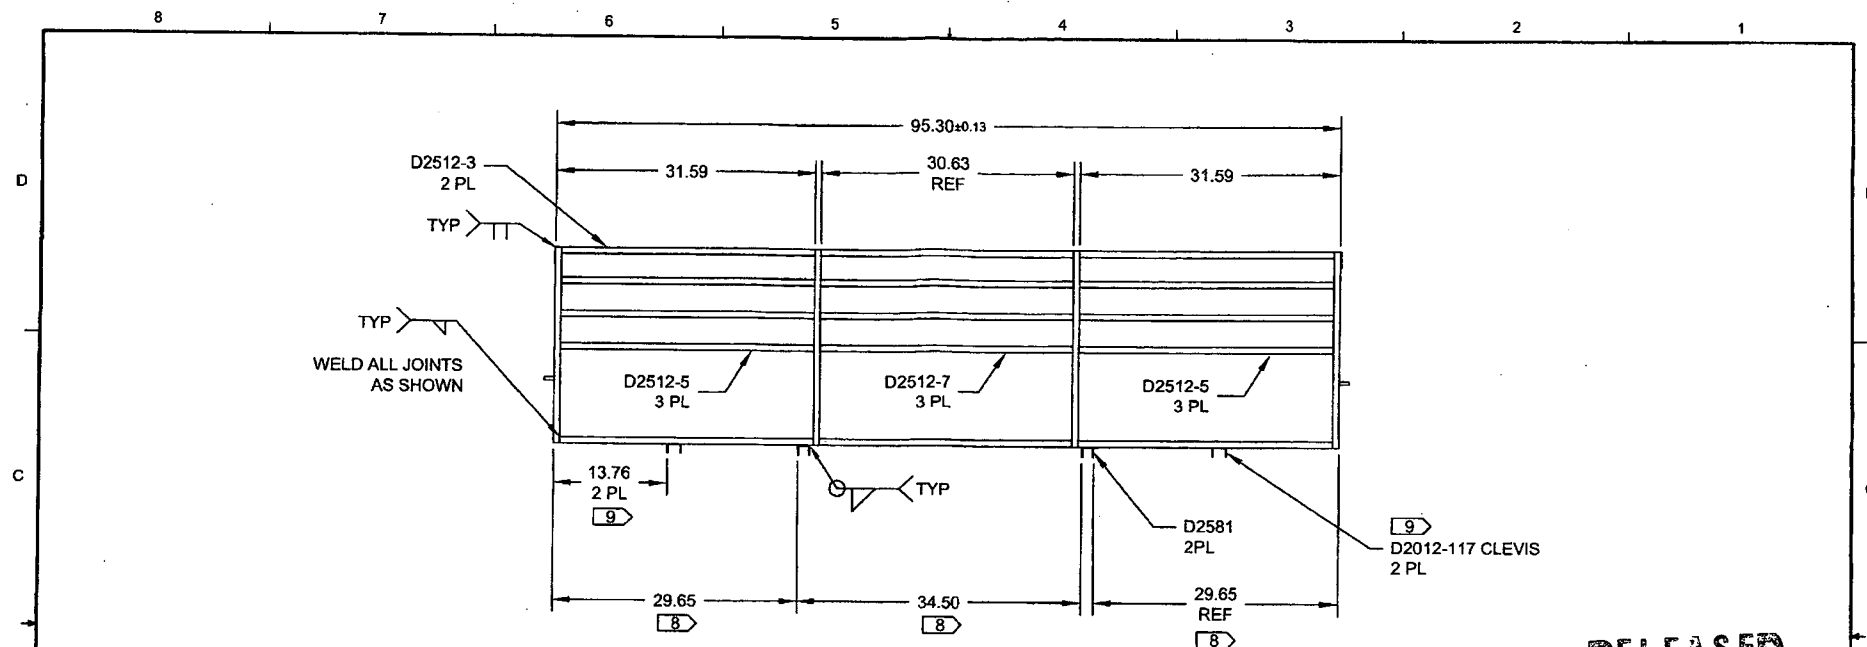

**DETAIL B** D6-1  
FRAMEWORK ONLY SHOWN FOR CLARITY

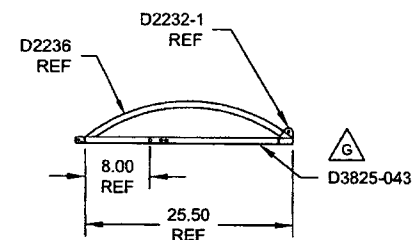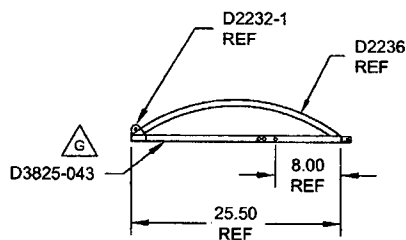




**RELEASED**  
2012-00-03

**NOTES:**

- 1) MATERIAL: NONE
- 2) FINISH: NONE
- 3) TOLERANCES: PER DART QSI 018 UNLESS OTHERWISE NOTED
- 4) UNITS: INCHES UNLESS OTHERWISE NOTED
- 5) BREAK SHARP EDGES: N/A
- 6) IDENTIFICATION: NONE
- 7) WEIGHT: N/A
- 8) LOCATE IN CONJUNCTION WITH ADJACENT D2581 ON BASKET BASE ASSEMBLY
- 9) FOR D130-701-041 ONLY

|   |          |                                        |              |
|---|----------|----------------------------------------|--------------|
| DESIGN   | BW       | <b>DART AEROSPACE LTD</b>              |              |
| DRAWN   |          | HAWKESBURY, ONTARIO, CANADA            |              |
| CHECKED   | ASS      | DRAWING NO.                            | REV. G       |
| MFG. APPR.   |          | D2512                                  | SHEET 2 OF 4 |
| APPROVED   |          | TITLE                                  | SCALE        |
| DE APPR.   |          | BASKET LID ASSEMBLY (350/212)          | NTS          |
| DATE   | 12.07.26 | COPYRIGHT © 1995 BY DART AEROSPACE LTD |              |
| THIS DOCUMENT IS PROPRIETARY AND CONFIDENTIAL AND IS SUPPLIED ON THE EXPRESS CONDITION THAT IT IS NOT TO BE USED FOR ANY PURPOSE OR DISCLOSED OR COMMUNICATED TO ANY OTHER PERSON WITHOUT WRITTEN PERMISSION FROM DART AEROSPACE LTD. |          |                                        |              |



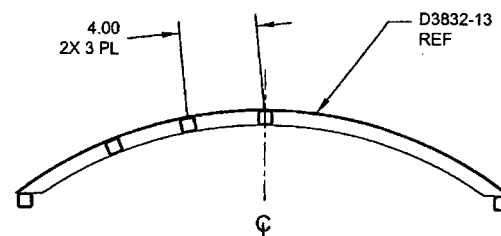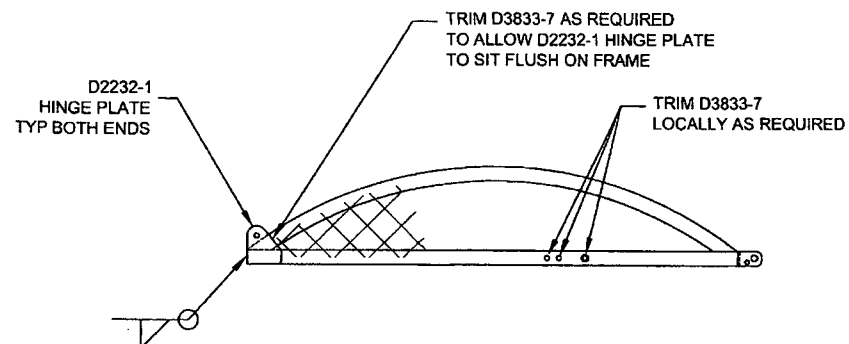
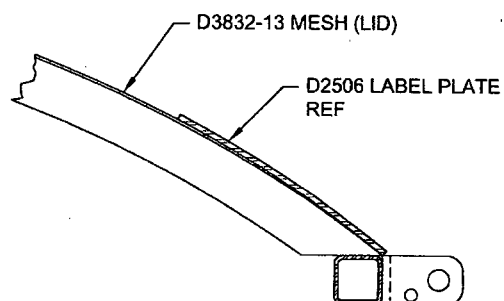


RELEASED  
2012-08-03

|   |                    |                                        |              |
|---|--------------------|----------------------------------------|--------------|
| DESIGN   | BW                 | <b>DART AEROSPACE LTD</b>              |              |
| DRAWN   |                    | HAWKESBURY, ONTARIO, CANADA            |              |
| CHECKED   | ASS                | DRAWING NO.                            | REV. G       |
| MFG. APPR.   | <i>[Signature]</i> | D2512                                  | SHEET 3 OF 4 |
| APPROVED   | <i>[Signature]</i> | TITLE                                  | SCALE        |
| DE APPR.   | <i>[Signature]</i> | BASKET LID ASSEMBLY (350/212) NTS      |              |
| DATE   | 12.07.26           | COPYRIGHT © 1985 BY DART AEROSPACE LTD |              |
| THIS DOCUMENT IS PRIVATE AND CONFIDENTIAL AND IS SUPPLIED ON THE UNDERSTANDING THAT IT IS NOT TO BE USED FOR ANY PURPOSE OR COMMUNICATED TO ANY OTHER PERSON WITHOUT WRITTEN PERMISSION FROM DART AEROSPACE LTD. |                    |                                        |              |



8 7 6 5 4 3 2 1

D

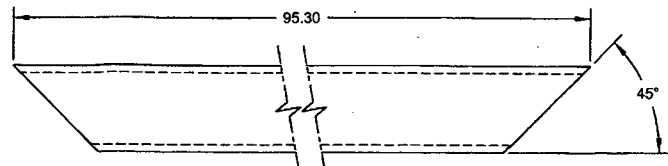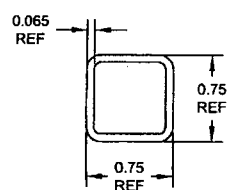

D2512-3 RIB

C

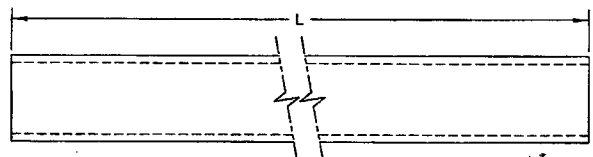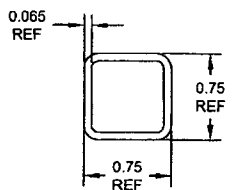

D2512-X RIB

| DART PART NUMBER | L     |
|------------------|-------|
| D2512-5          | 30.84 |
| D2512-7          | 30.63 |

RELEASED  
2012-08-03

**D2512-5/-7 NOTES:**

- 1) MATERIAL: AISI 304/316 SEAMLESS STAINLESS STEEL SQUARE TUBING  
PER ASTM A554/A269 MILL FINISH, 0.75 X 0.75 X 0.065 WALL  
REF. DART SPEC M304TS0.750W.065
- 2) FINISH: N/A
- 3) TOLERANCES: PER DART QSI 018 UNLESS OTHERWISE NOTED
- 4) UNITS: INCHES UNLESS OTHERWISE NOTED
- 5) BREAK SHARP EDGES: 0.005 TO 0.010 MAX
- 6) IDENTIFICATION: NONE
- 7) WEIGHT: N/A

A

|            |          |   |              |
|------------|----------|---|--------------|
| DESIGN     | BW       | <b>DART AEROSPACE LTD</b>   |              |
| DRAWN      | 5        | HAWKESBURY, ONTARIO, CANADA   |              |
| CHECKED    | ASS      | DRAWING NO.   | REV. G       |
| MFG. APPR. | Red      | D2512   | SHEET 4 OF 4 |
| APPROVED   | WV       | TITLE   | SCALE        |
| DE APPR.   | WV       | BASKET LID ASSEMBLY (350/212) NTS   |              |
| DATE       | 12:07:26 | COPYRIGHT © 1995 BY DART AEROSPACE LTD<br>THIS DOCUMENT IS PRIVATE AND CONFIDENTIAL, AND IS SUPPLIED ON THE EXPRESS CONDITION THAT IT IS<br>NOT TO BE LOANED FOR ANY PURPOSE OR COPIED OR COMMUNICATED TO ANY OTHER PERSON WITHOUT<br>WRITTEN PERMISSION FROM DART AEROSPACE LTD. |              |

8 7 6 5 4 3 2 1